




GROUND FLOOR 114 m2

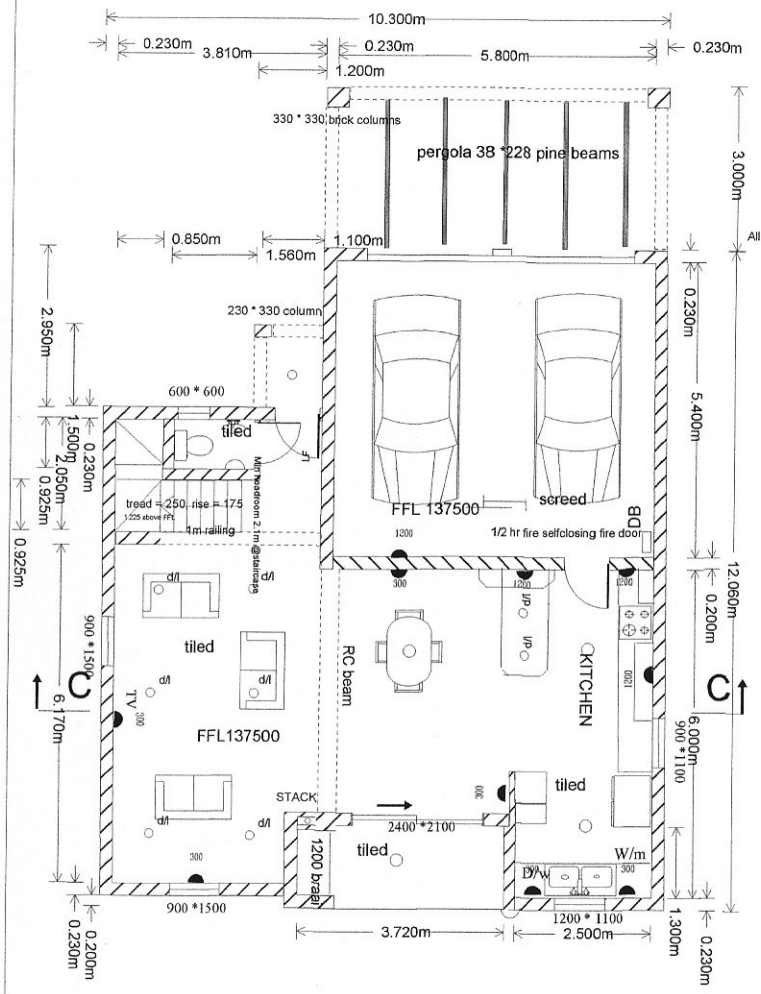

FIRST FLOOR 77m2

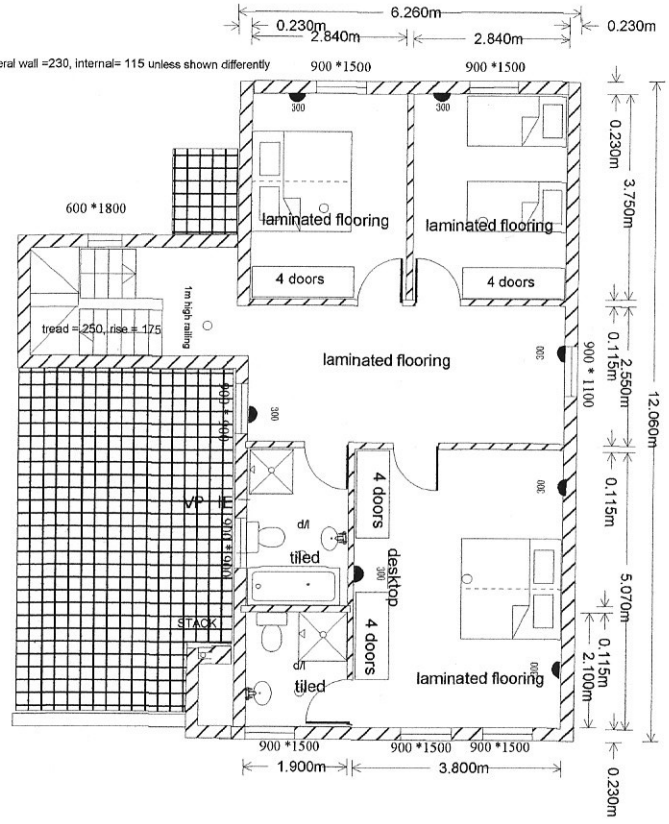

NORTH-WESTERN (REAR) ELEVATION

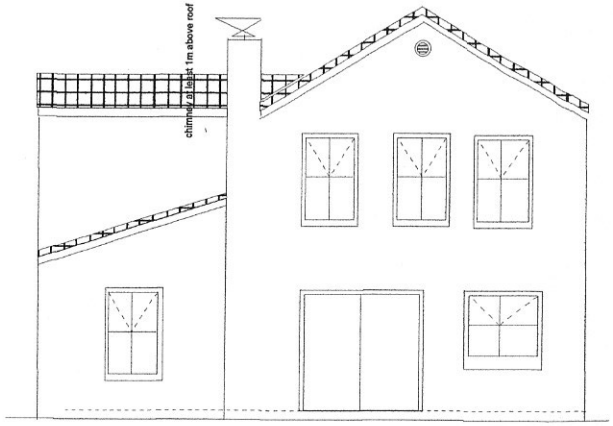

SOUTH-EASTERN (STREET) ELEVATION

Total under roof = 114 + 77 = 191 m2

0 1 2 3 4 5

SCALE 1:100


Drawn: Dr J du P Smith SACAP ST2345
Tel: 083 458 3810
E-mail jdups@usb.sun.ac.za

ERF 20242 subdivided from Erf 1285 & 18451


BUILDING PLAN LAYOUT SECTION & ELEVATIONS

HIBISCUS DURBANVILLE


Client: Soeteweide Park CC

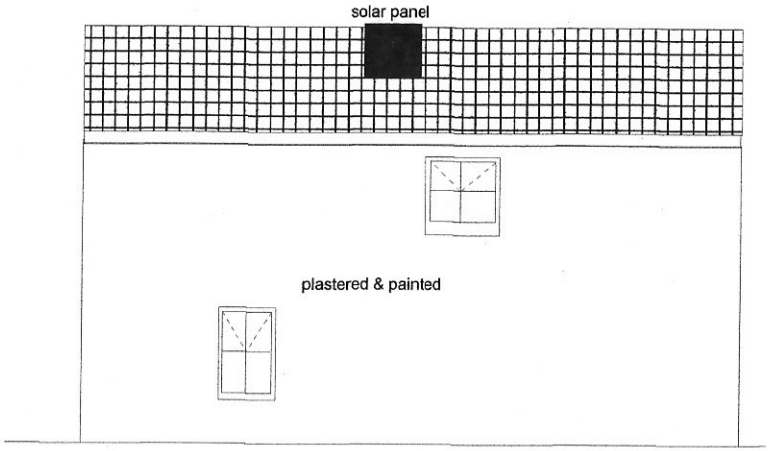

NORTH-EASTERN ELEVATION

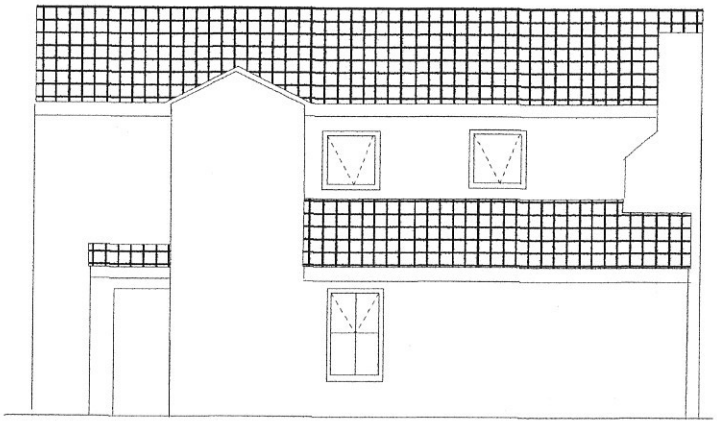

SOUTH-WESTERN ELEVATION

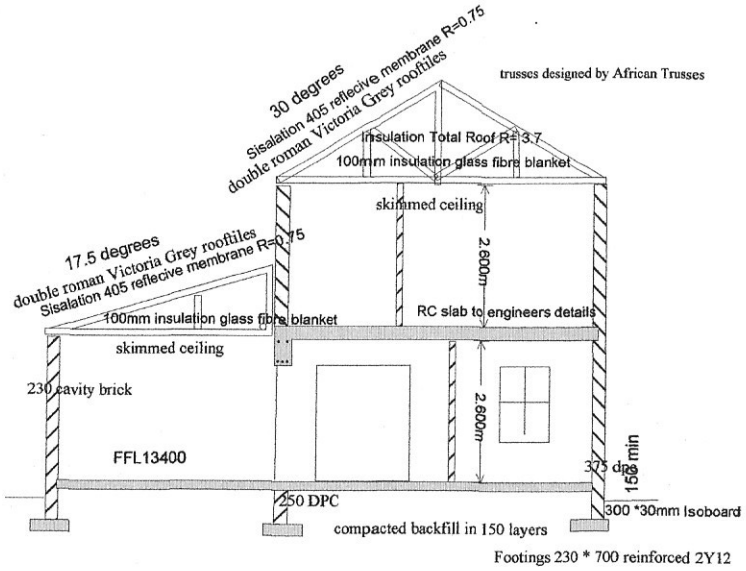

SECTION C1

0 1 2 3 4 5

Drawn: Dr J du P Smith SACAP ST2345
Tel: 083 458 3810
E-mail jdups@usb.sun.ac.za


ERF 20242 subdivided from Erf 1285 & 18451


SITE & DRAINAGE PLAN & ELEVATIONS

HIBISCUS DURBANVILLE

SCALE 1:100

Client: Soeteweide Park CC

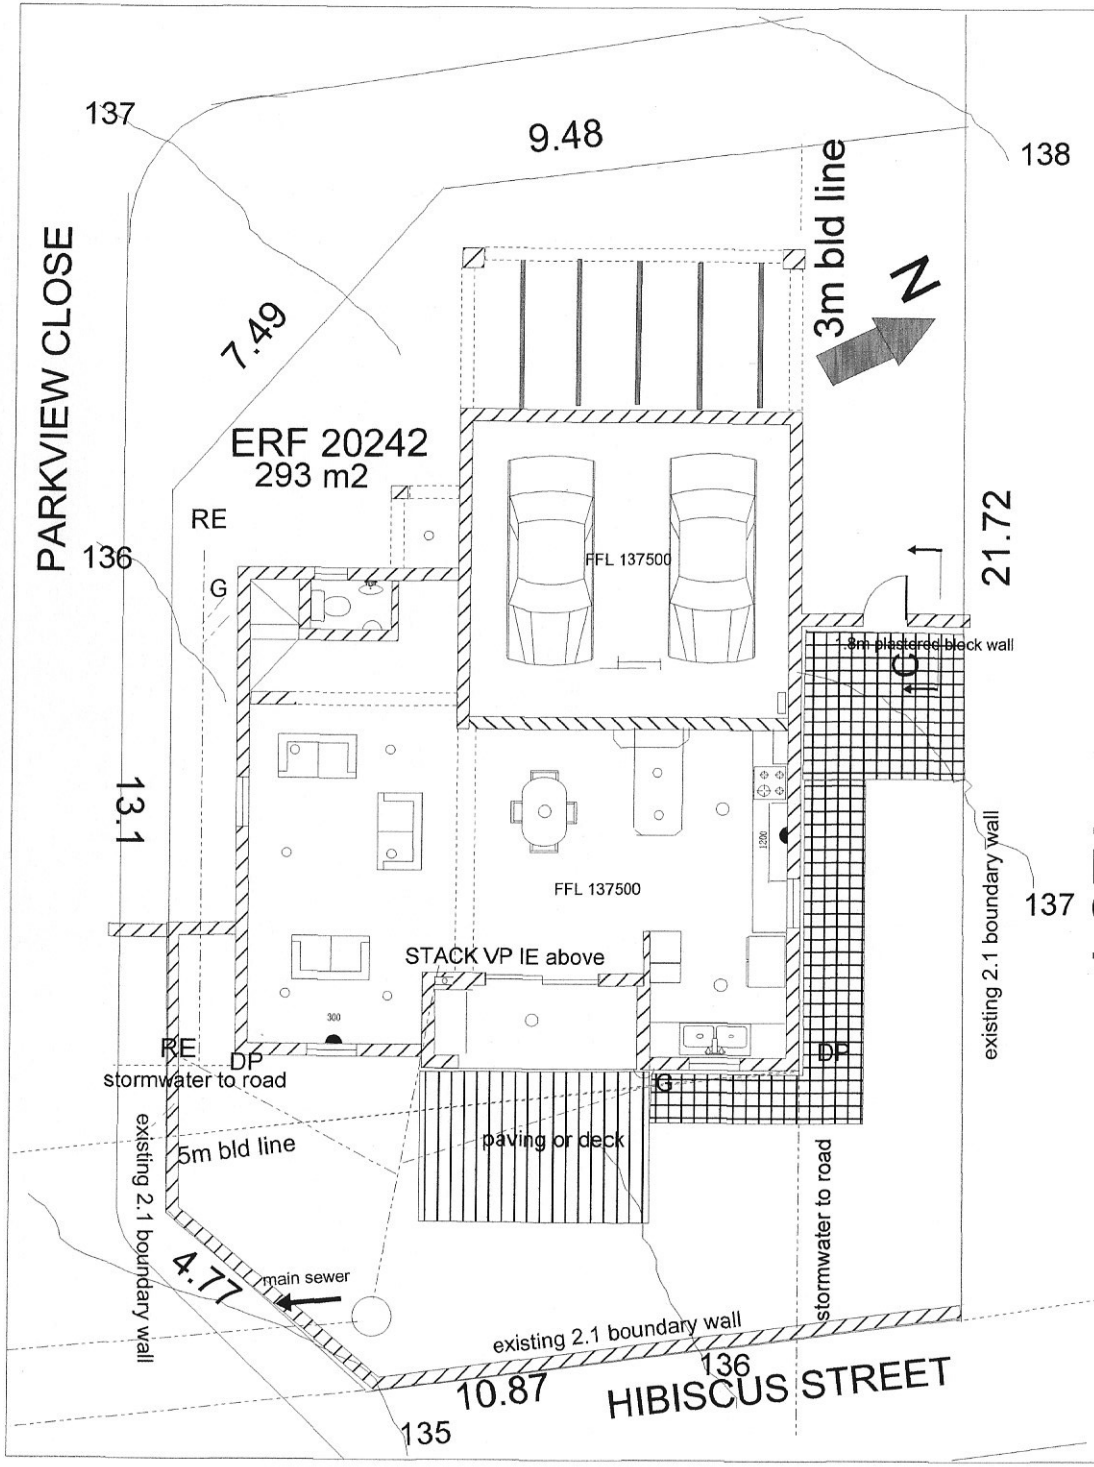

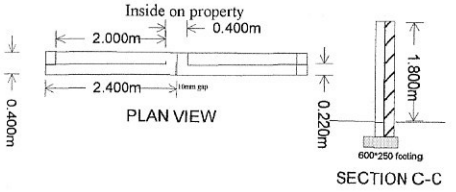

SECTION AND PLAN OF 1.8M WALL

SCALE 1:100

0 1 2 3 4 5

ERF 20242 subdivided from Erf 1285 & 18451

SITE AND DRAINAGE PLAN

Drawn: Dr J du P Smith SACAP ST2345
Tel: 083 458 3810
E-mail jdups@usb.sun.ac.za

22 HIBISCUS ESTATE DURBANVILLE

Client: Soeteweide Park CC