

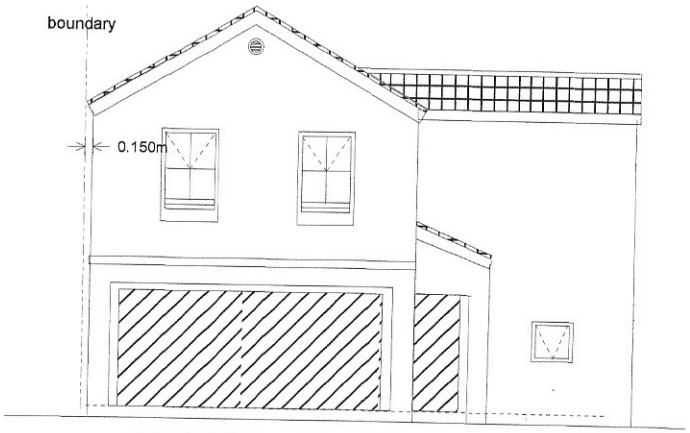



EASTERN (STREET) ELEVATION

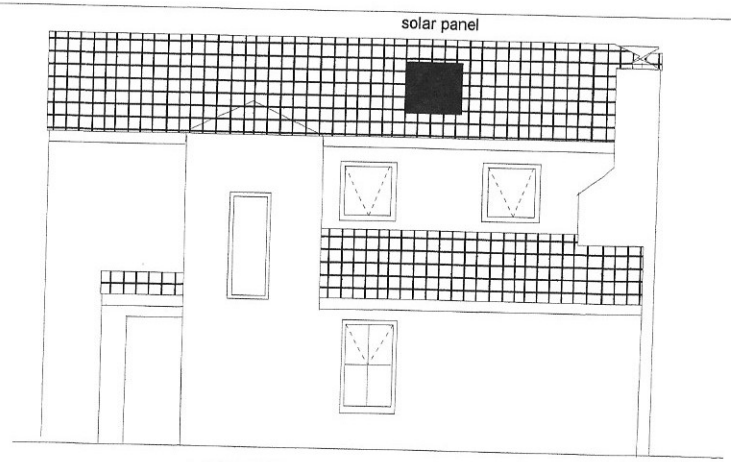


NORTHERN ELEVATION

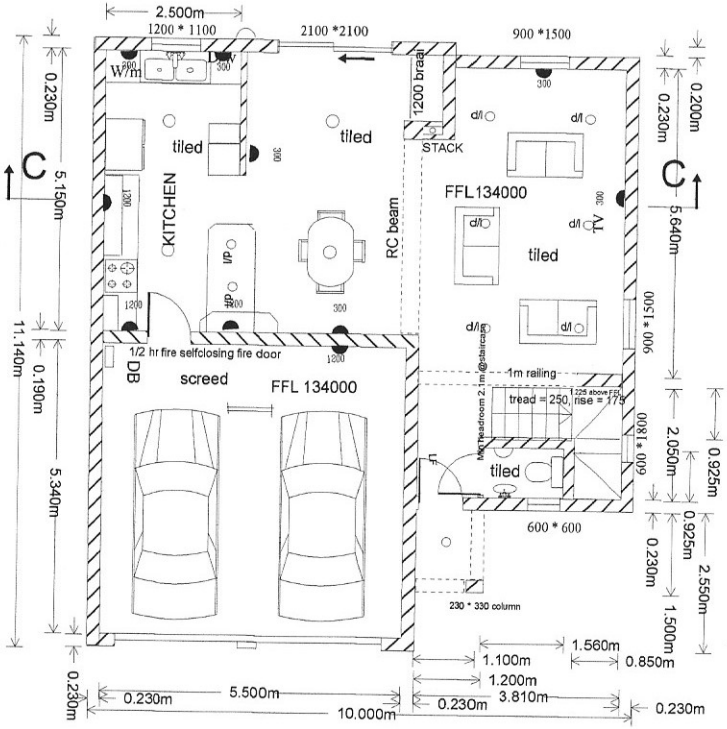

GROUND FLOOR 102 m2

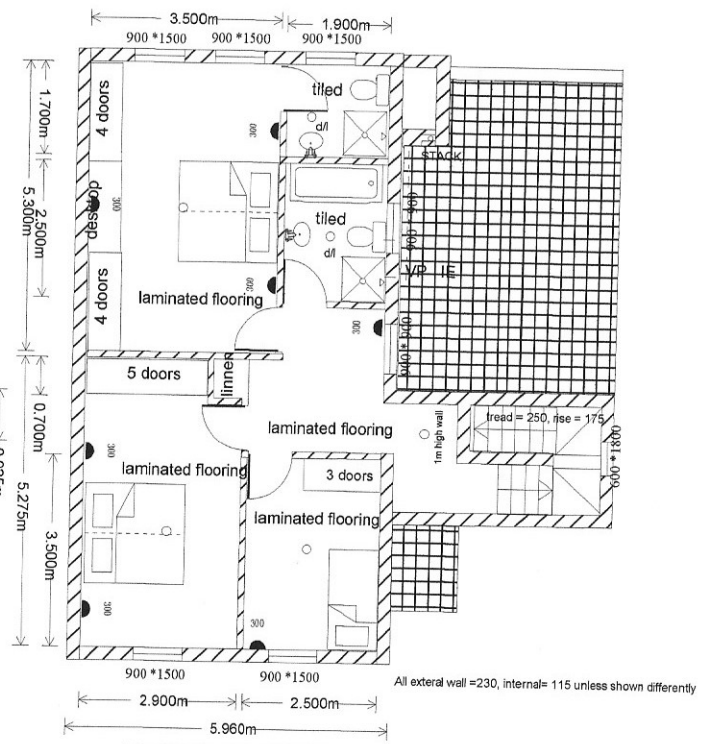

FIRST FLOOR 72m2

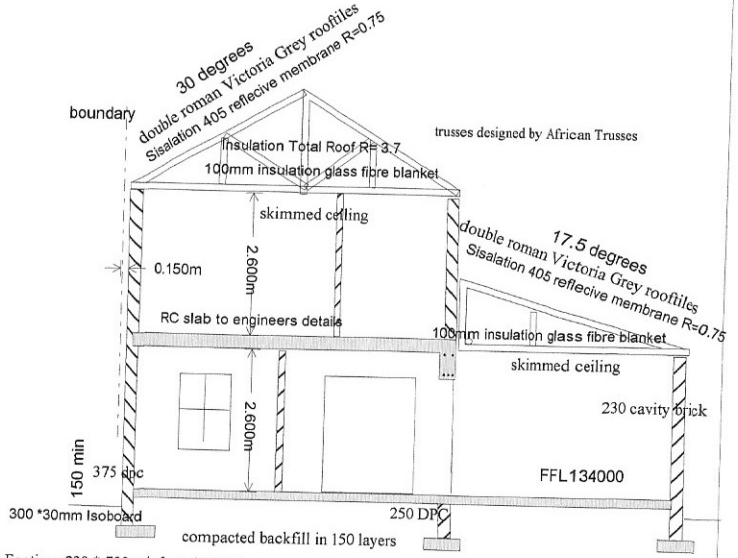

SECTION C1

Total under roof = 102 + 72 = 174 m2


SCALE 1:100

Drawn: Dr J du P Smith SACAP ST2345
Tel: 083 458 3810
E-mail jdups@usb.sun.ac.za


ERF37059

BUILDING PLAN LAYOUT SECTION & ELEVATIONS


BRENTWOOD GREEN
ERF 11671 LANGEBERG RIDGE
Client: Soeteweide Park CC

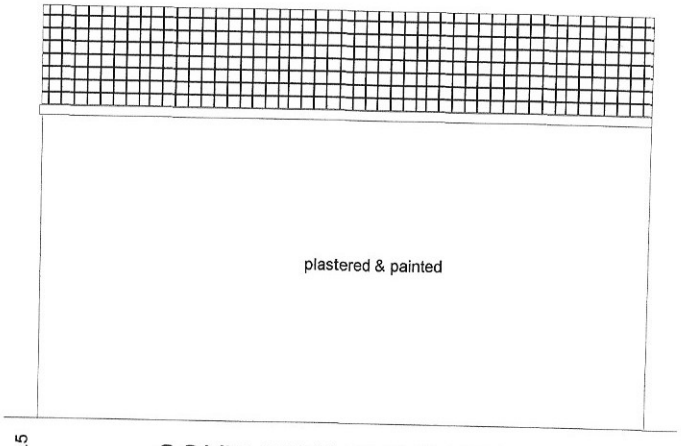


SOUTHERN ELEVATION

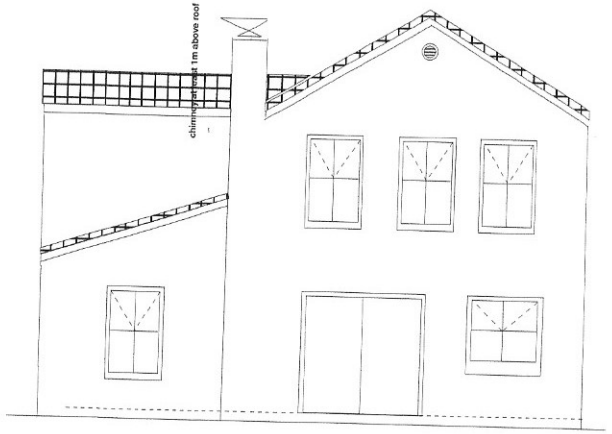

WESTERN (REAR) ELEVATION

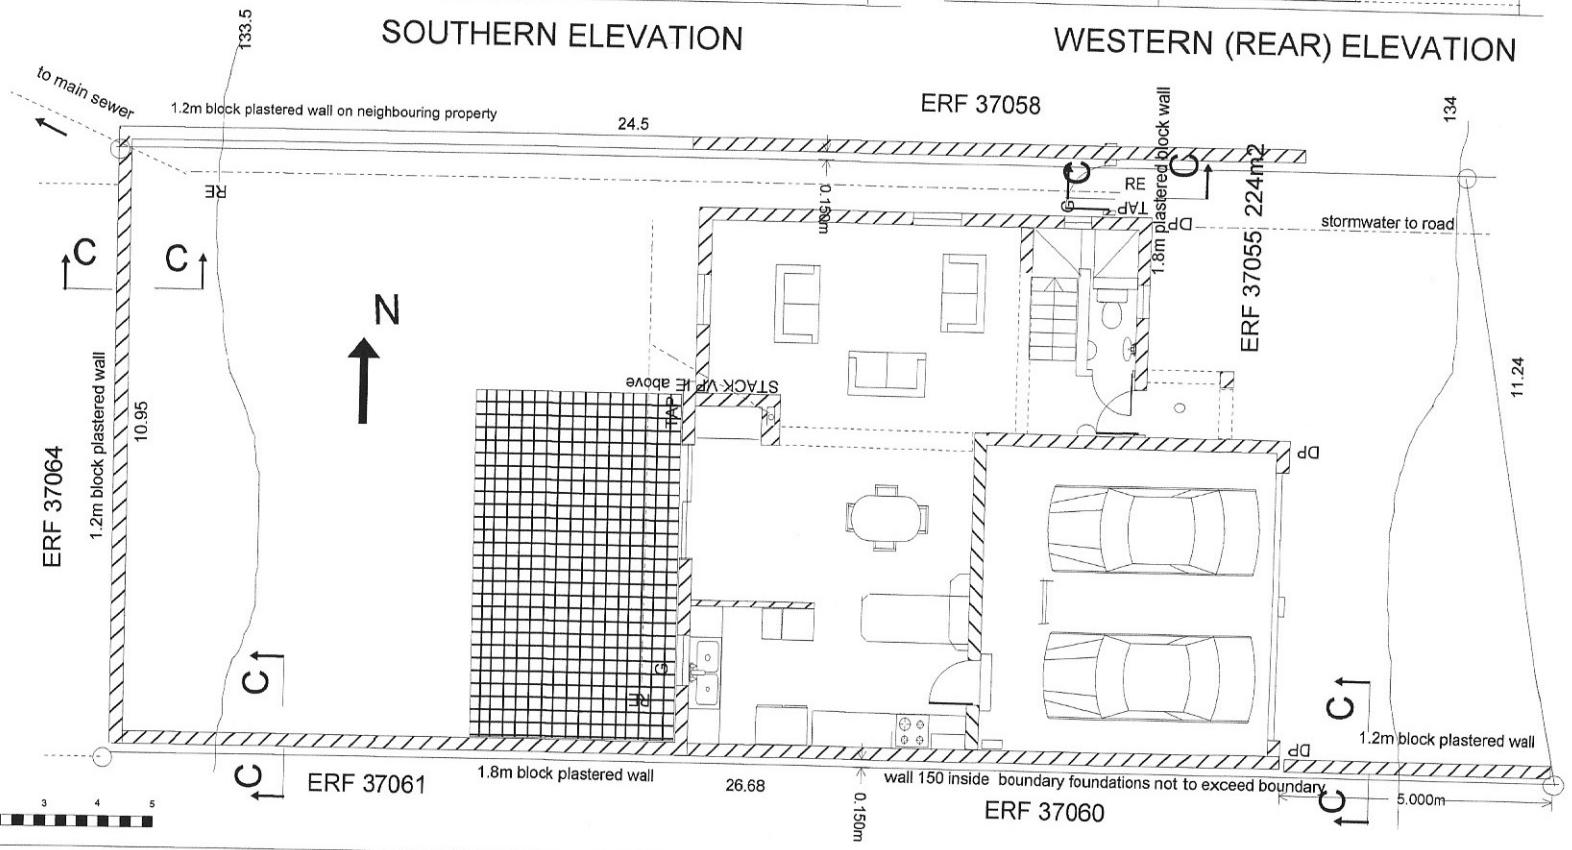

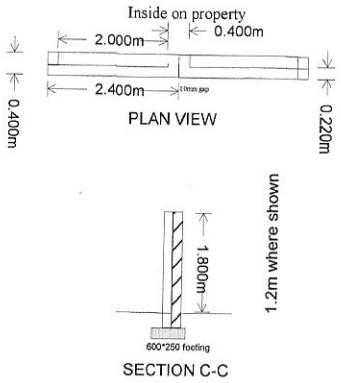

BOUNDARY WALLS 1.8m &1.2m

0 1 2 3 4 5

Drawn: Dr J du P Smith SACAP ST2345
Tel: 083 458 3810
E-mail jdups@usb.sun.ac.za

ERF37059

SITE & DRAINAGE PLAN & ELEVATIONS

BRENTWOOD GREEN SCALE 1:100
ERF 11671 LANGEBERG RIDGE
Client: Soeteweide Park CC